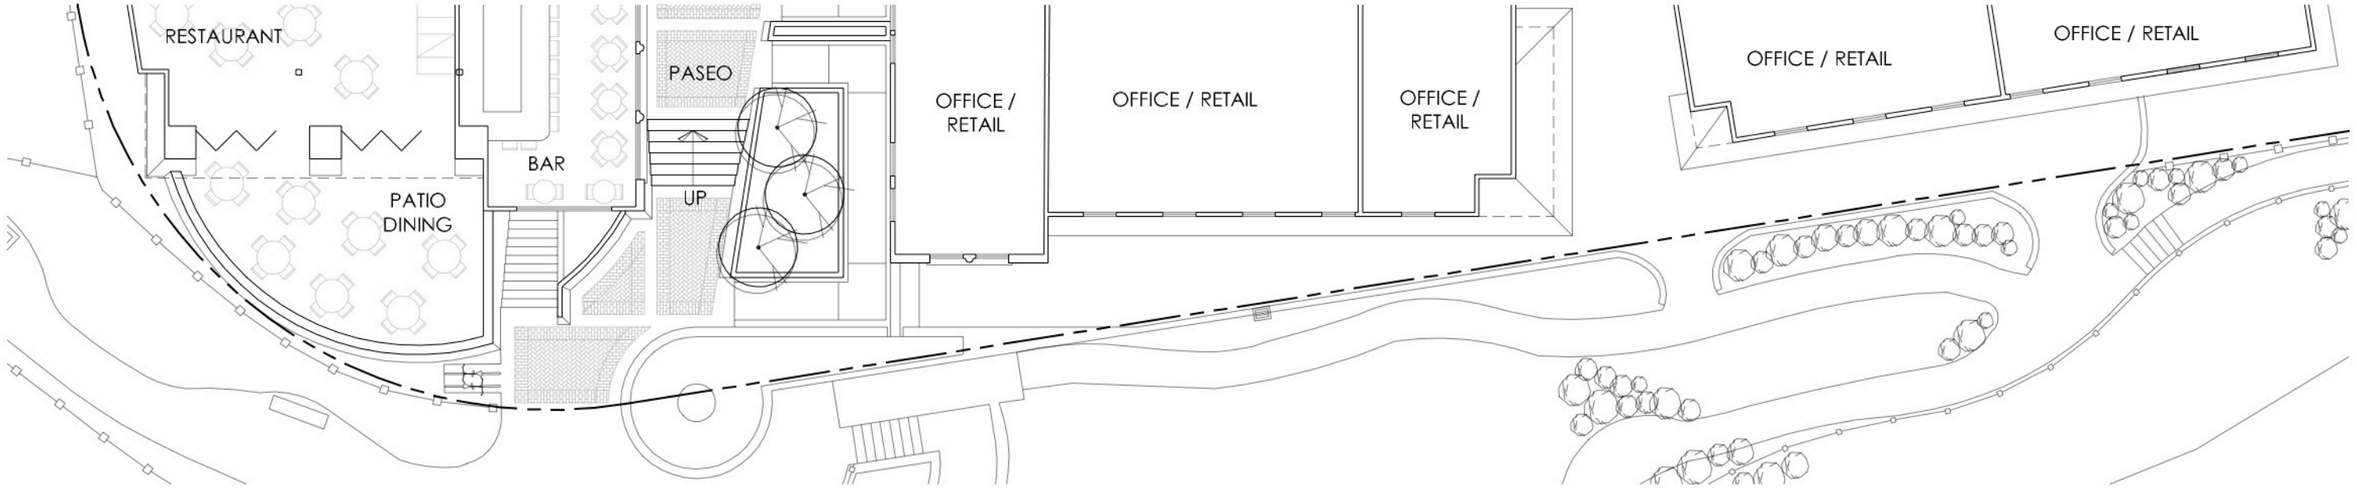


## PARTIAL SCHEMATIC SITE PLAN

## SCHEMATIC ELEVATION - VIEW FROM CREEK

0 2 4 6 8 16

ARRIS STUDIO ARCHITECTS
1580 MARSH STREET, STE. 100
SAN LUIS OBISPO, CA 93401
+805/547.2240 +805/547.2241

Monterey Place
667 Monterey Street
San Luis Obispo, California

Date: April 19, 2011
Scale: 1/16" = 1'-0" @ 11x17
1/8" = 1'-0" @ 24x36
Sheet: **A3.2**